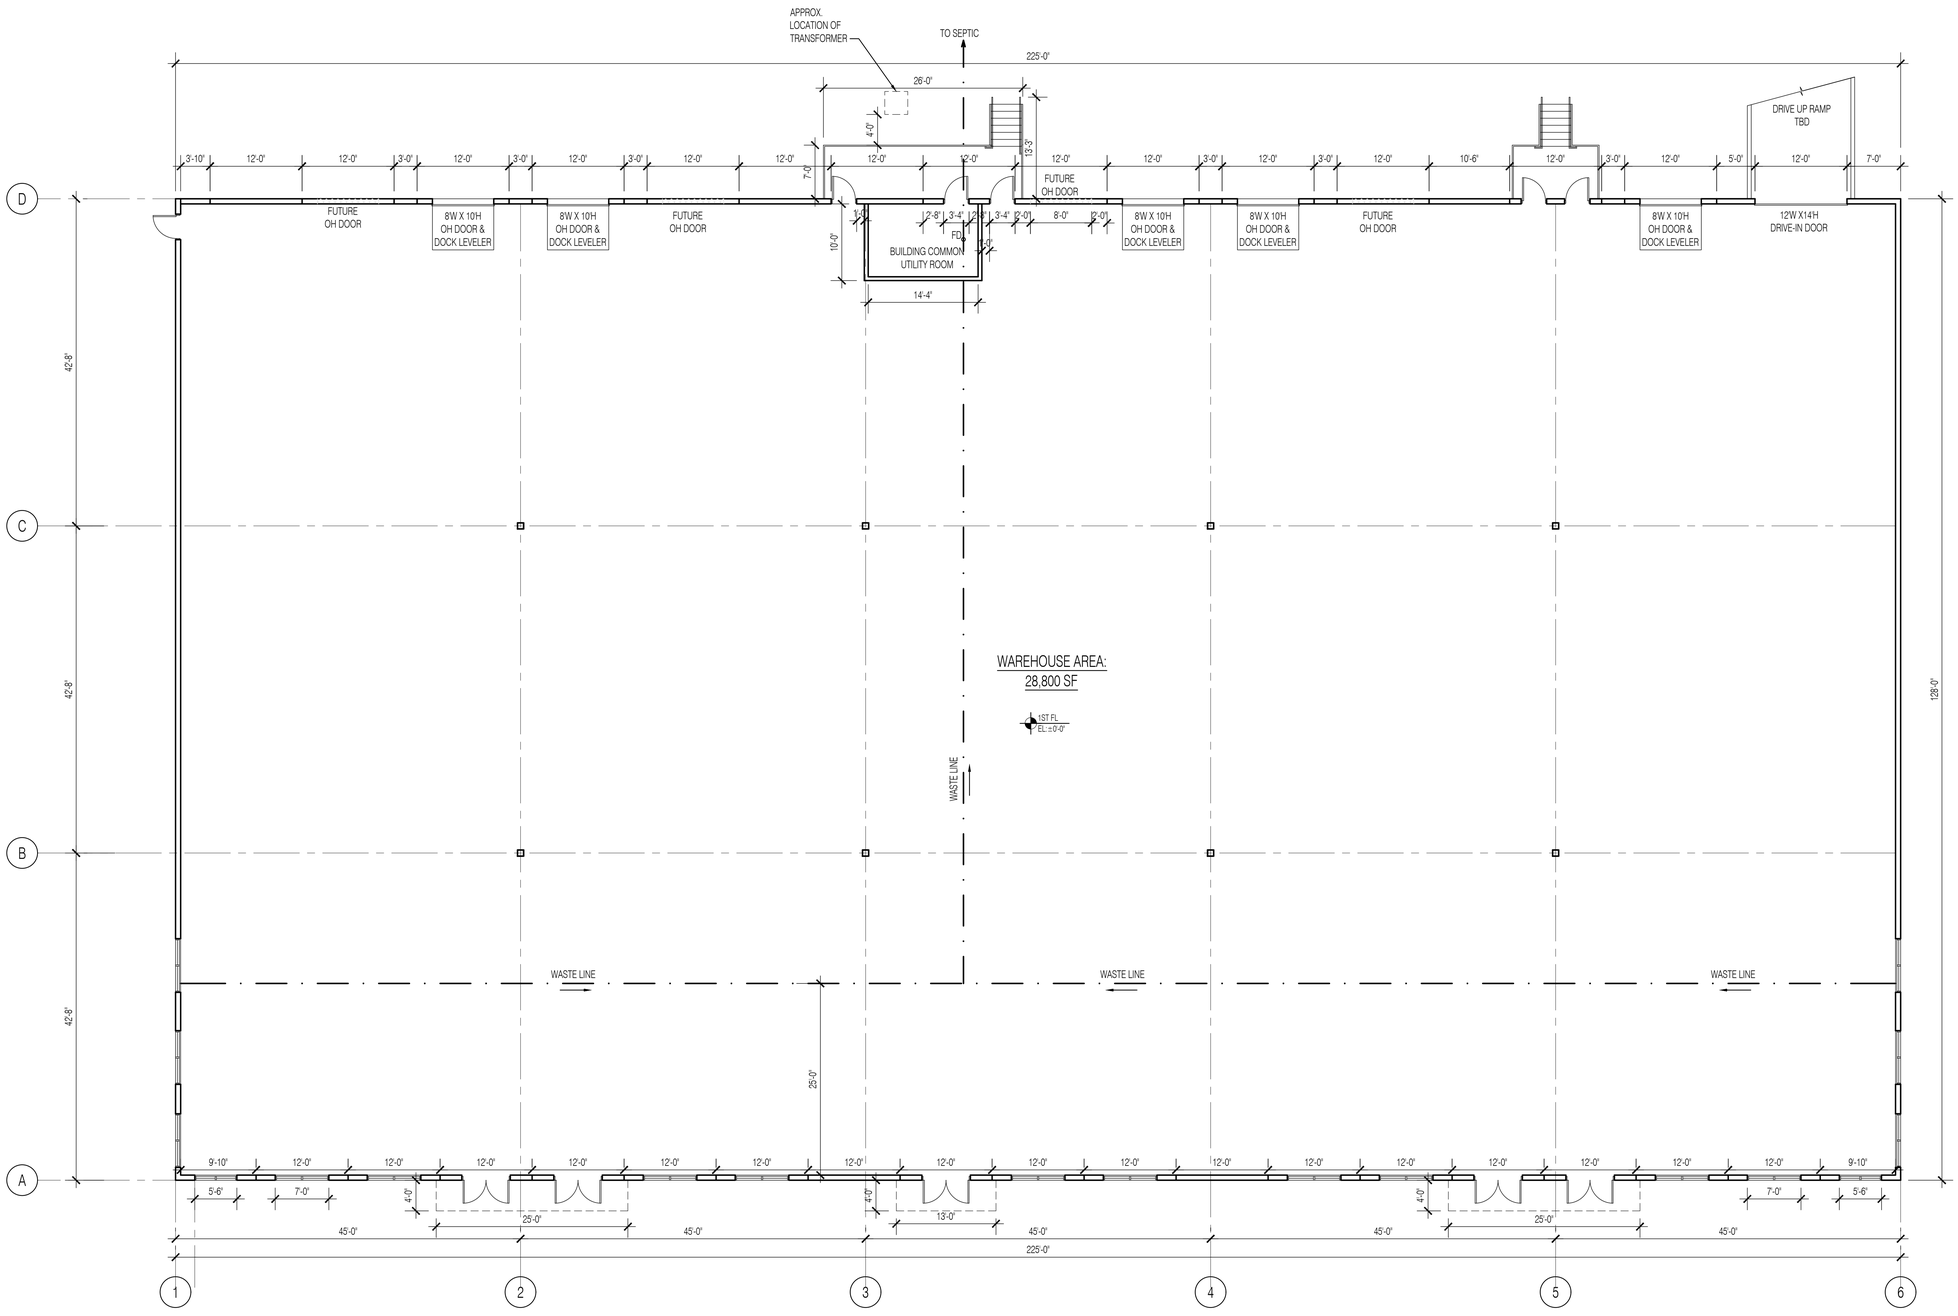


1 FIRST FLOOR PLAN
SCALE: 1/8" = 1'-0" (IF 11 X17 NOT TO SCALE)

PROJECT
New Speculative Flex Warehouse Building at Middlebury Blvd

LOCATION:
LOT: 1.11 BLOCK: 18.01
Township of Randolph
Morris County, New Jersey

ARCHITECT:
HORTEN
architecture & design
312 State Route 10, Randolph, NJ 07869
Tel: 973.442.5880 Fax: 973.442.5886

Issues and Revisions

No.	Date	Issues and Revisions	By	Check
1.	06/10/2024	SCHEMATIC DRAWINGS	ZH	BH
2.	06/19/2024	SD UPDATE	bh	BH
3.	06/20/2024	SD UPDATE	bh	BH
4.	08/27/2024	SD UPDATE	CG	BH

Registration and Signature

Benjamin J. Horten NJ License No: AI 15794

Drawing Description:
FIRST FLOOR PLAN

Computer File:
P:\24139 Flex W Bldg, 2 Middlebury Bldg Lou & Andrew Billing\drawings\2 DD-update\C3 PLAN_01.dwg

C4 A2.01

All drawings and written material appearing herein constitute original and unpublished work of the architect and may not be duplicated, used or disclosed without written consent of the architect.
©2024 BEN HORTEN All Rights Reserved