
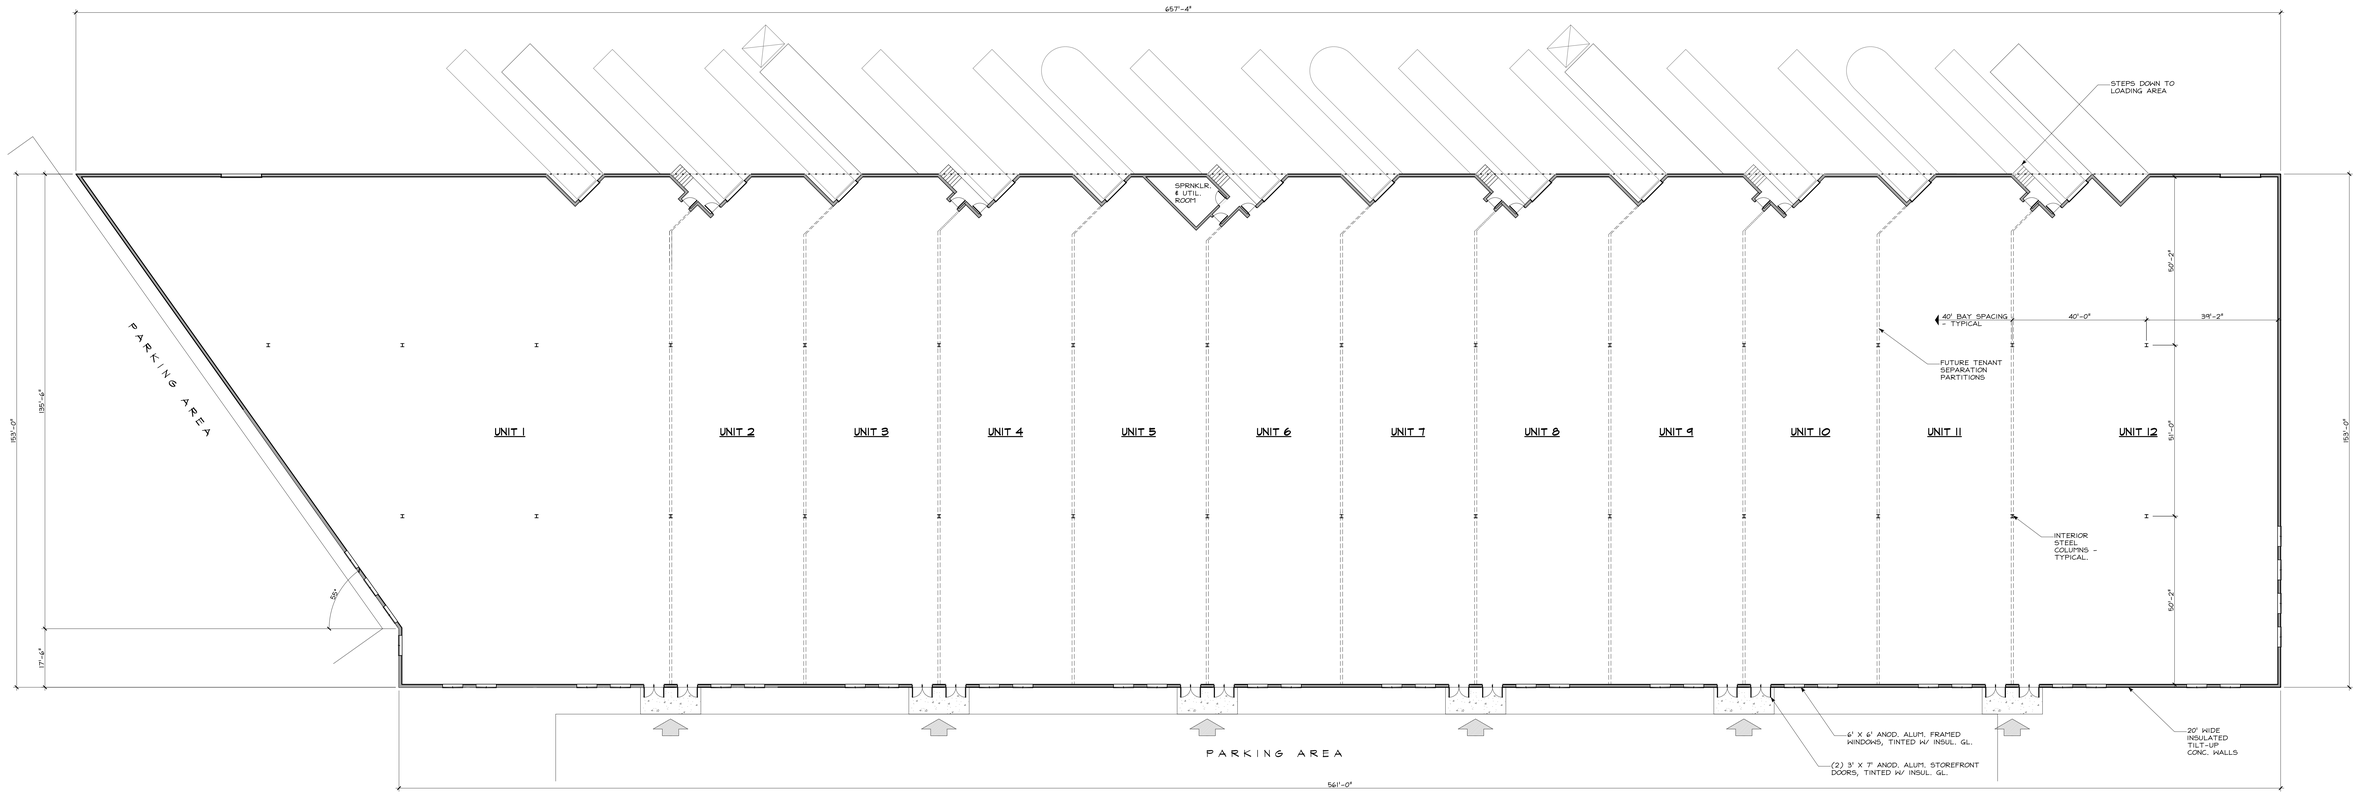



FLOOR PLAN

SCALE: 1/16" = 1'-0"
92,361 S.F.
THIS PLAN IS BASED ON DRAWING BY "DEHBERRY ENGINEERS INC.", DATED 4-28-23.

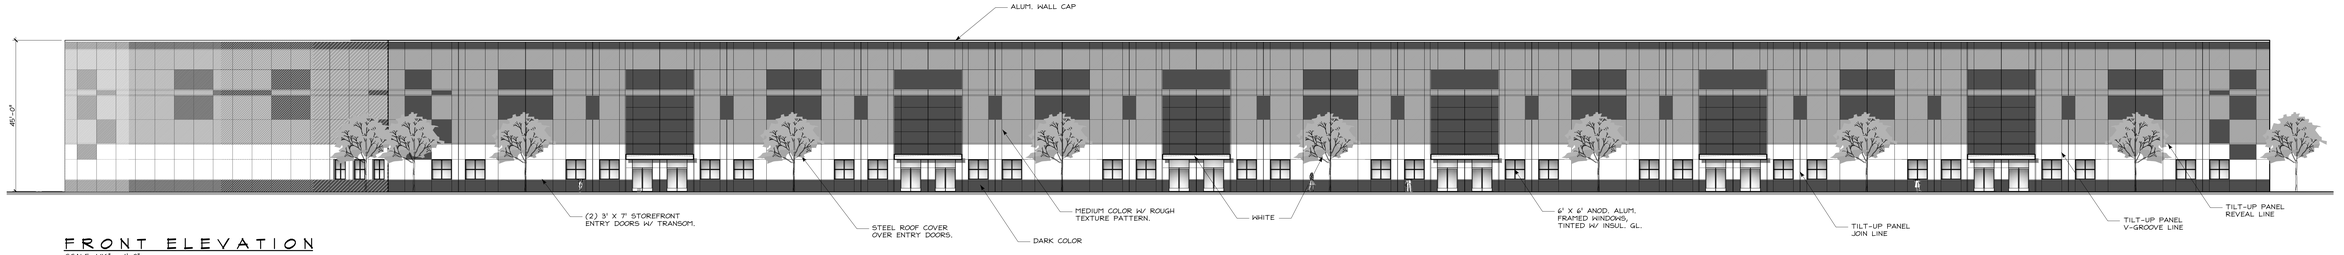


FRONT ELEVATION

SCALE: 1/16" = 1'-0"

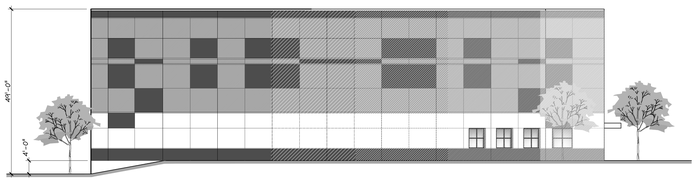

FRONT SIDE ELEVATION

SCALE: 1/16" = 1'-0"
FACING EAST DEWEY AVE.

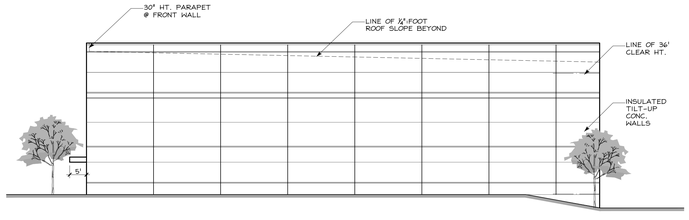

RIGHT SIDE ELEVATION


SCALE: 1/16" = 1'-0"

PLAN APPROVED BY THE TOWN BOARD

CHAIRMAN DATE

SECRETARY DATE

ENGINEER DATE

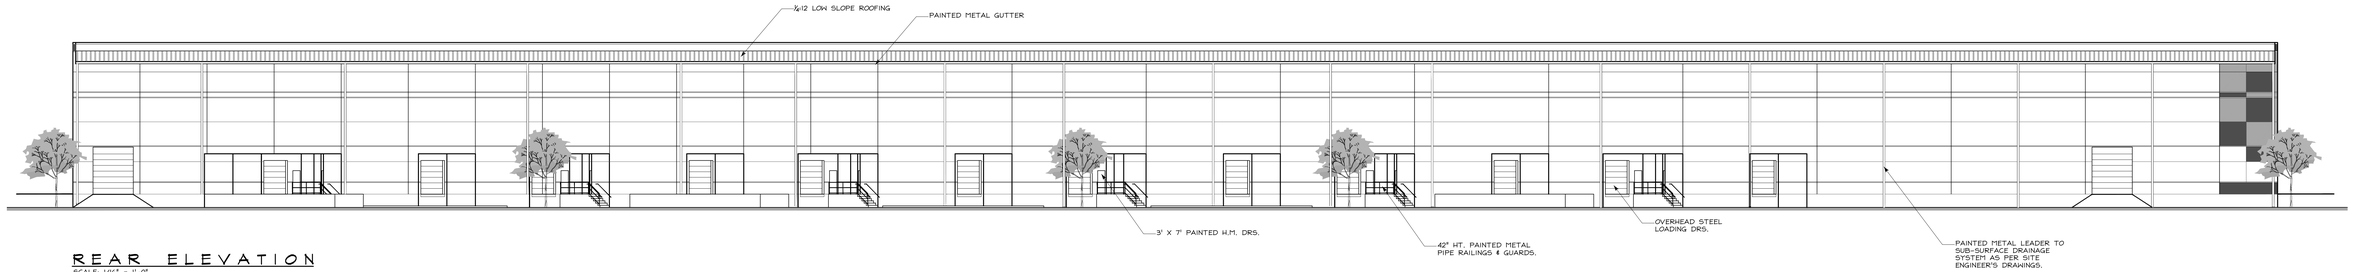

REAR ELEVATION

SCALE: 1/16" = 1'-0"

INDEX TO DRAWINGS

A-1 PLAN & ELEVS.
A-2 LEFT HALF PLAN
A-3 RIGHT HALF PLAN
A-4 ENLARGED ELEV.

CHARLES SCHAFFER ASSOCIATES LLC
architect . planner
288 NEWTON-SPARTA ROAD • NEWTON • NEW JERSEY • 07860 • 973 383 7355


NEW BUILDING FOR:
100 EAST DEWEY AVE.
100 EAST DEWEY AVE., WHARTON, NJ

job number # 160-23
date 6-29-23
drawn by
checked by

nj C 7620
pa 5615 B
ny 022558-1

A-1
drawing

C:\Projects\min 2023_Commercial\100 East Dewey Ave\SHEETS\E D A 6-29-23.dwg 6/29/2023 2:43:34 PM, Printed/saved: ken (48.00 x 36.00 Inches) 1:1

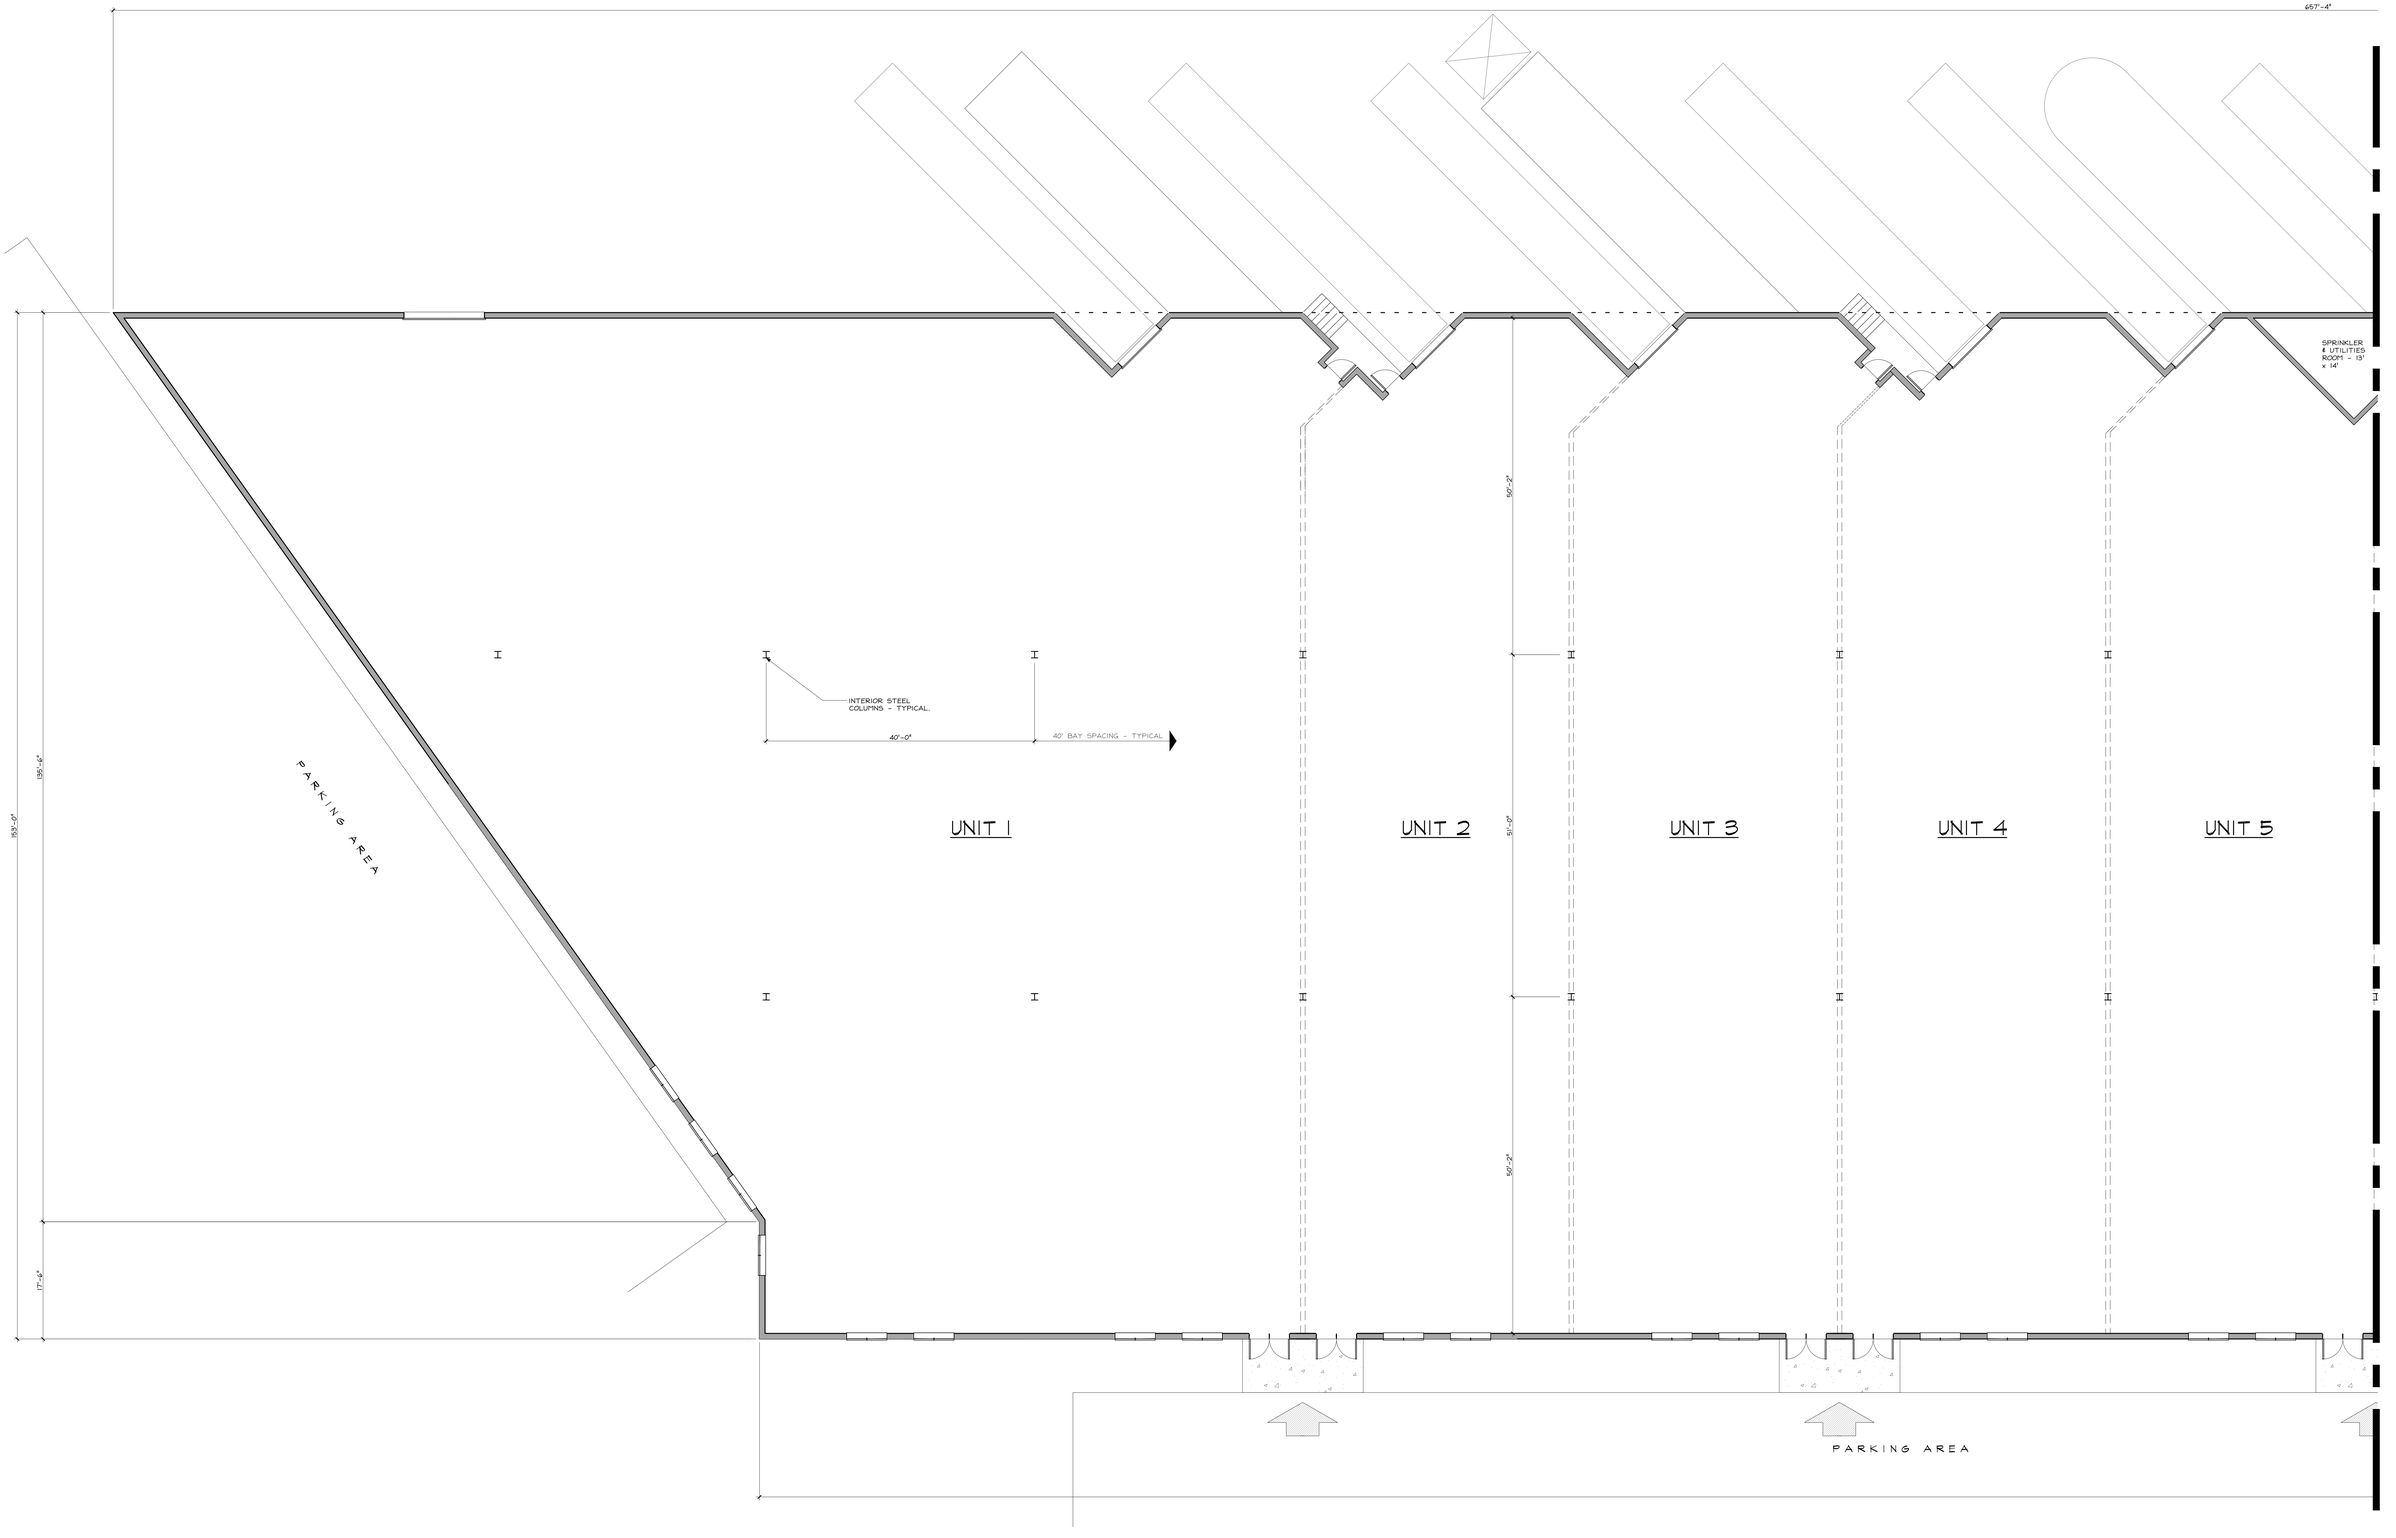

FLOOR PLAN - LEFT HALF

SCALE: 1/8" = 1'-0"

INDEX TO DRAWINGS

A-1 PLAN & ELEVS

A-2 LEFT HALF PLAN

A-3 RIGHT HALF PLAN

A-4 ENLARGED ELEV.

CHARLES SCHAFFER ASSOCIATES LLC
architect . planner
288 NEWTON-SPARTA ROAD • NEWTON • NEW JERSEY • 07860 • 973 383 7355


NEW BUILDING FOR:
100 EAST DEWEY AVE.
100 EAST DEWEY AVE., WHARTON, NJ

job number # 160-23
date 6-29-23
drawn by
checked by

nj C 7620
pa 8615 B
ny 022558-1

A-2
drawing

C:_Projects\Work 2023_Commercial\160-23 100 East Dewey Ave\SHEETFILE\ D A 6-29-23.dwg, 6/29/2023 2:43:40 PM, Process paper size: (48.00 x 36.00 inches), 1:1

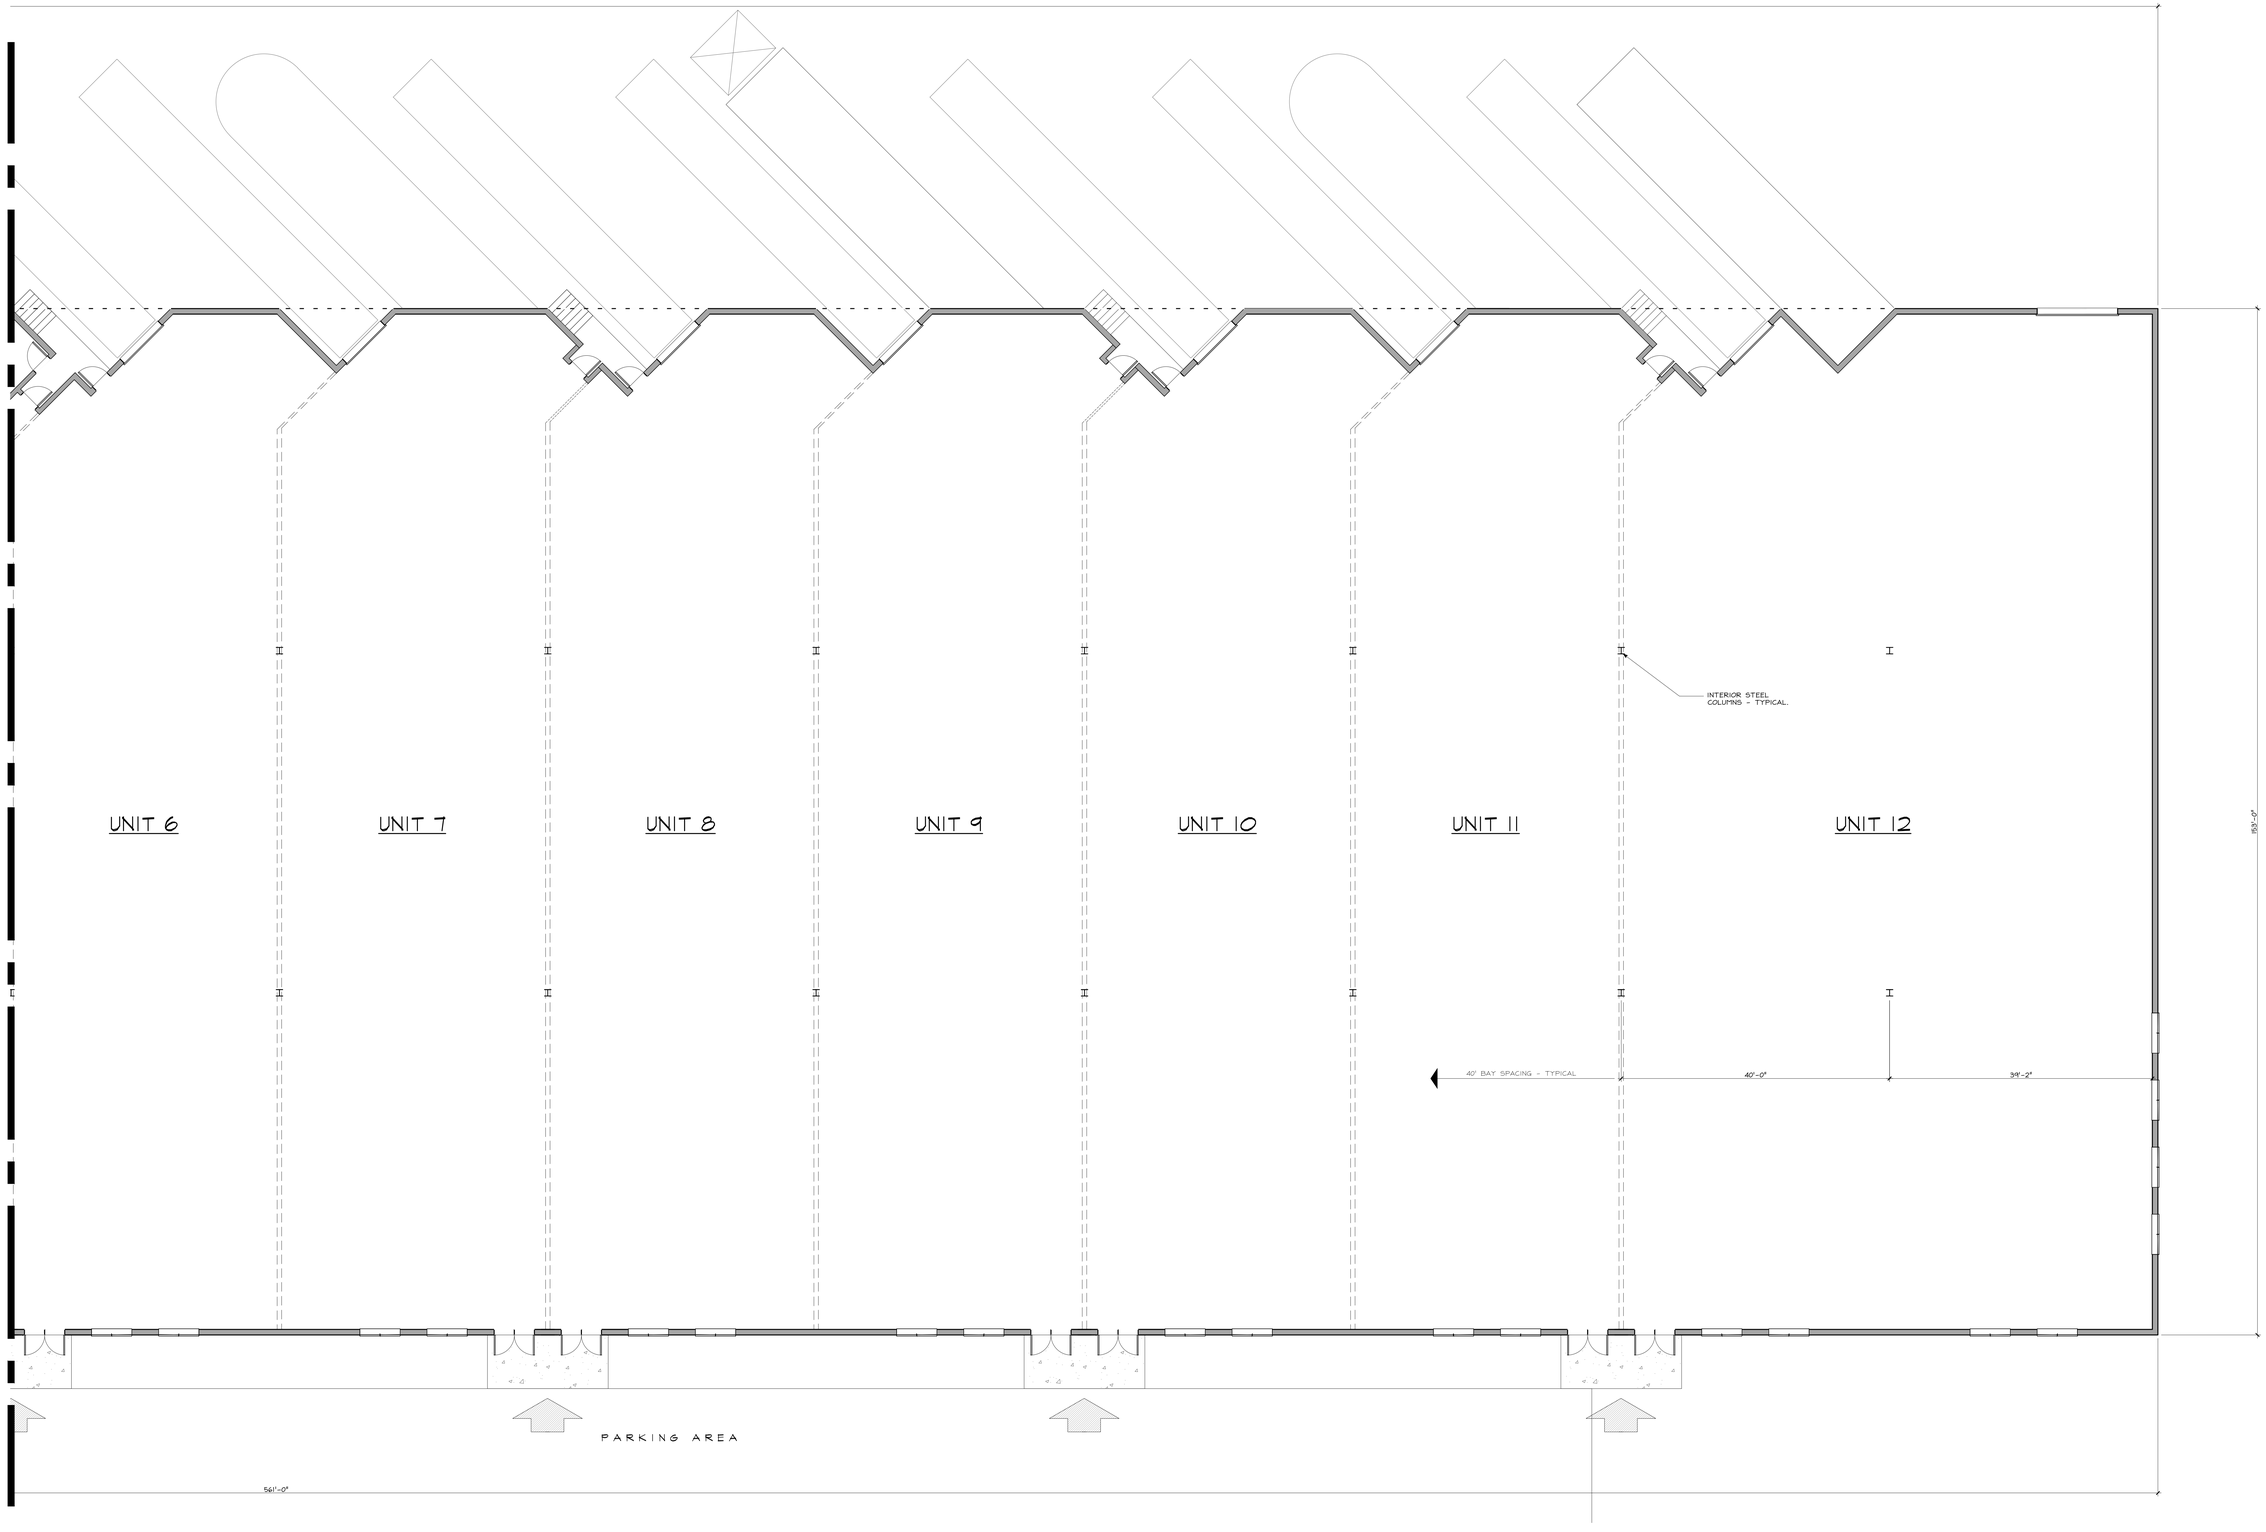

FLOOR PLAN - RIGHT HALF

SCALE: 1/8" = 1'-0"

INDEX TO DRAWINGS

A-1 PLAN & ELEVS

A-2 LEFT HALF PLAN

A-3 RIGHT HALF PLAN

A-4 ENLARGED ELEV.

CHARLES SCHAFFER ASSOCIATES LLC
architect . planner
288 NEWTON-SPARTA ROAD • NEWTON • NEW JERSEY • 07860 • 973 383 7355


NEW BUILDING FOR:
100 EAST DEWEY AVE.
100 EAST DEWEY AVE., WHARTON, NJ

job number # 160-23
date 6-29-23
drawn by
checked by

nj C 7620
pa 8615 B
ny 022558-1

A-3
drawing

C:\Projects\Active 2023_Commercial\160-23 100 East Dewey Ave\SHEETFILE\ D A 6-29-23.dwg, 6/29/2023 2:43:45 PM, Proviss paper size 1453.00 x 36.00 inches, 1:1

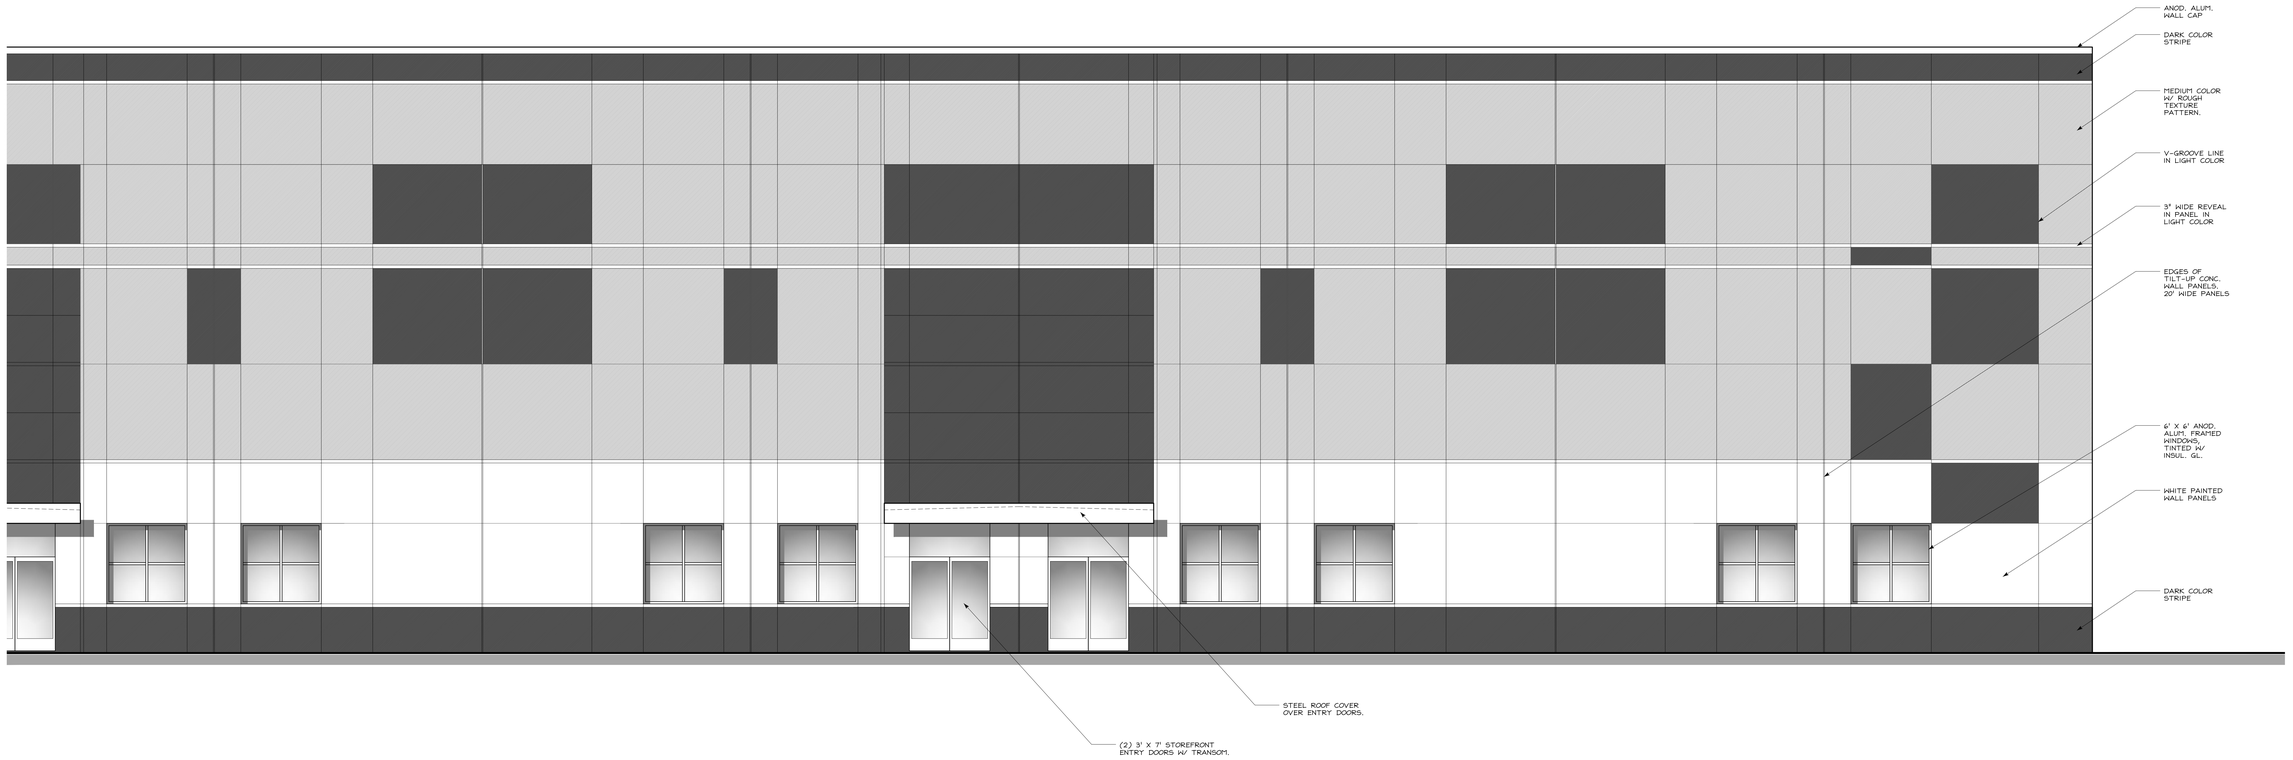

PARTIAL FRONT ELEVATION

SCALE: 1/4" = 1'-0"

INDEX TO DRAWINGS

A-1 PLAN & ELEVS.
A-2 LEFT HALF PLAN
A-3 RIGHT HALF PLAN
A-4 ENLARGED ELEV.

CHARLES SCHAFFER ASSOCIATES LLC
architect . planner
288 NEWTON-SPARTA ROAD • NEWTON • NEW JERSEY • 07860 • 973 383 7355

NEW BUILDING FOR:
100 EAST DEWEY AVE.
100 EAST DEWEY AVE., WHARTON, NJ

job number # 160-23
date 6-29-23
drawn by
checked by

nj C 7620
pa 5615 B
ny 022558-1

A-4
drawing

C:\Projects\Work 2023_Commercial\100 21SW East Dewey Ave\SHEETSE D A 4-29-23.dwg 6/29/2023 2:43:35 PM - Previous paper size (48.00 x 36.00 Inches) 1:1