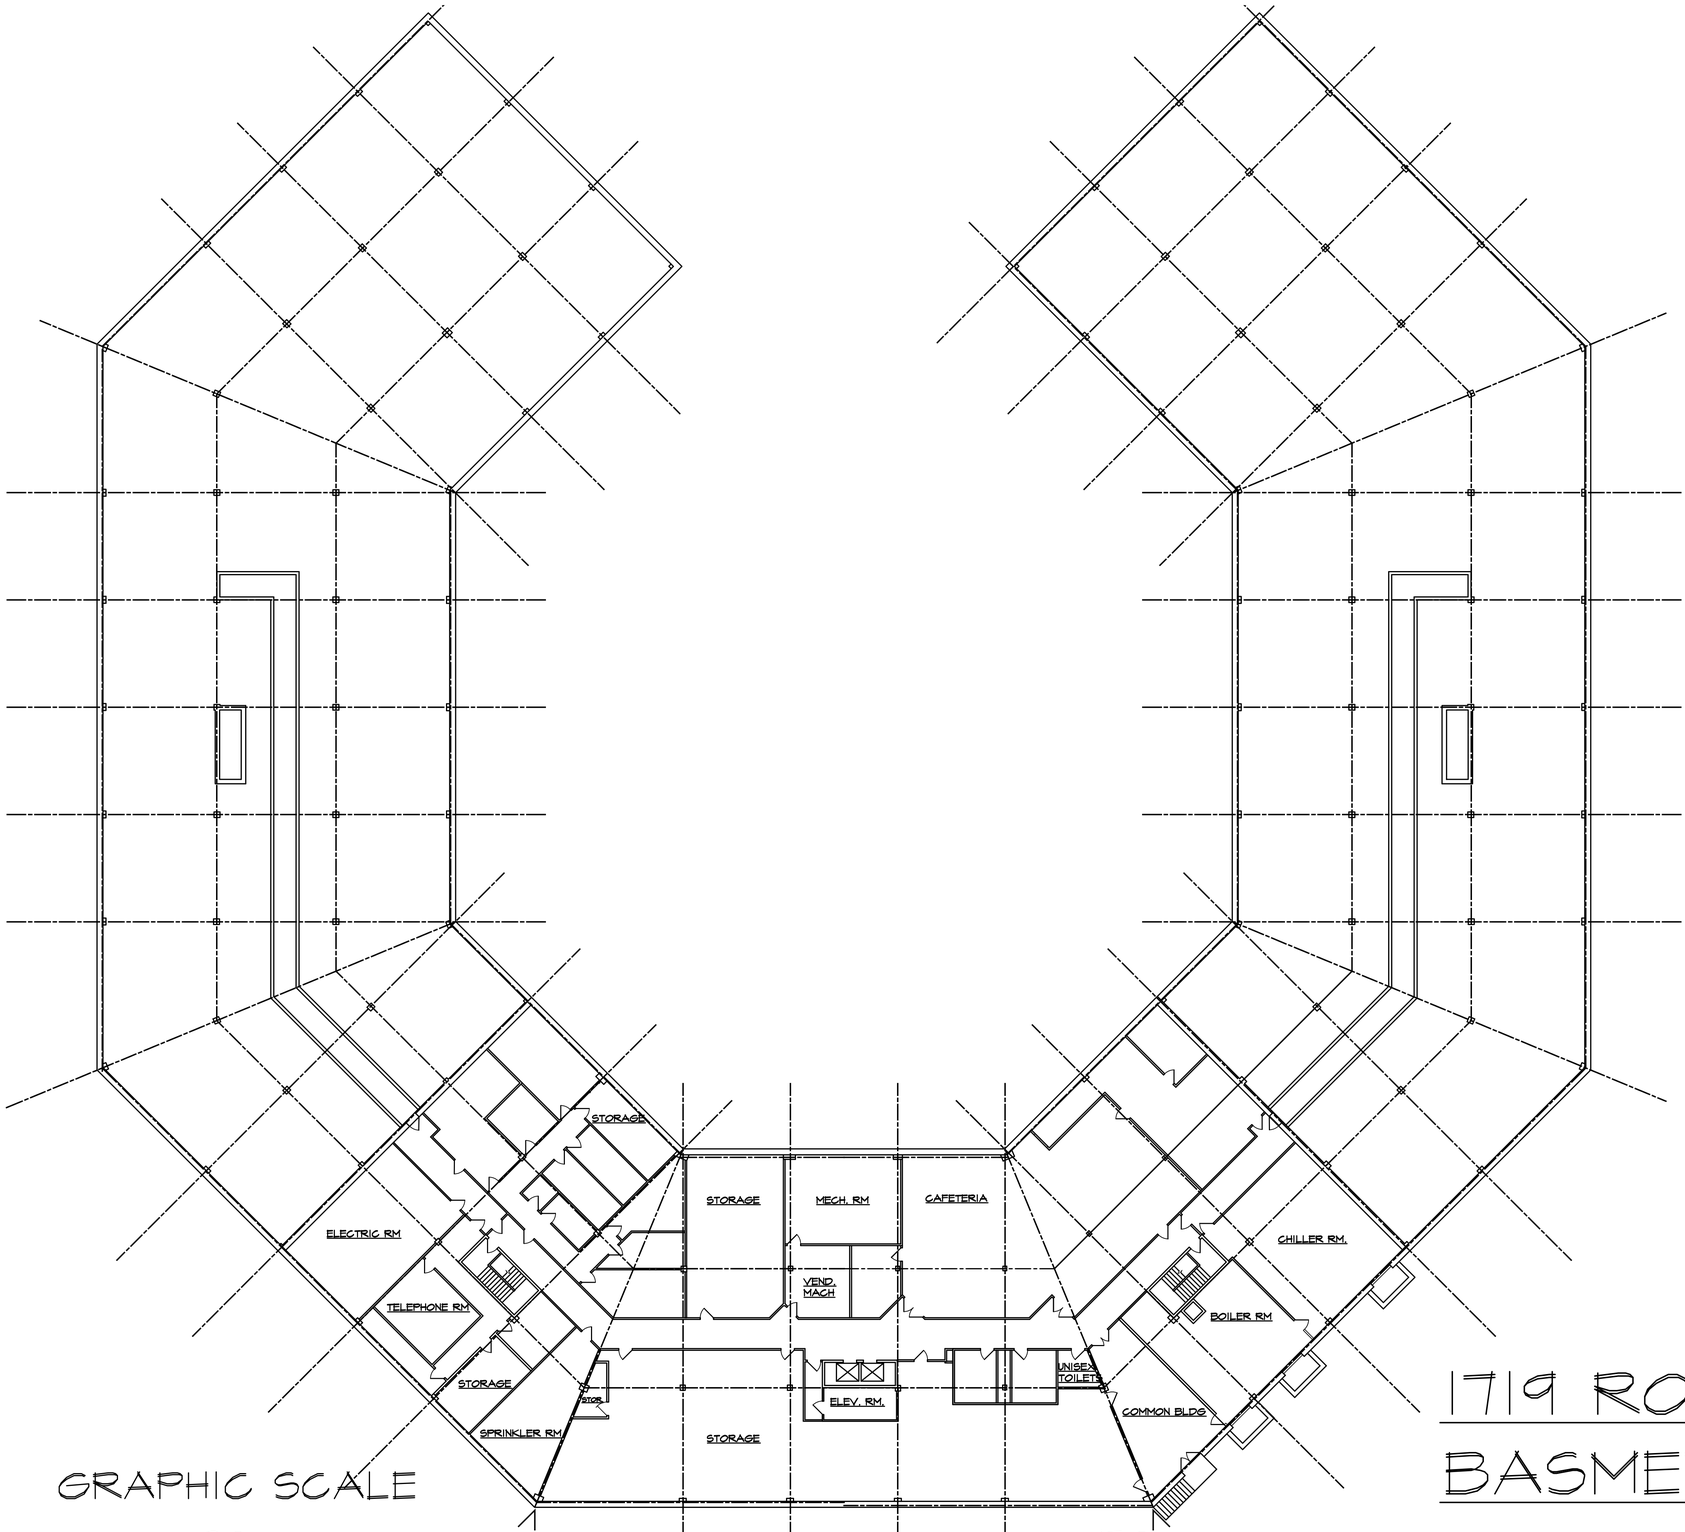

1719 ROUTE 10 EAST
BASMENT PLAN

GRAPHIC SCALE

0 20 150

10 50