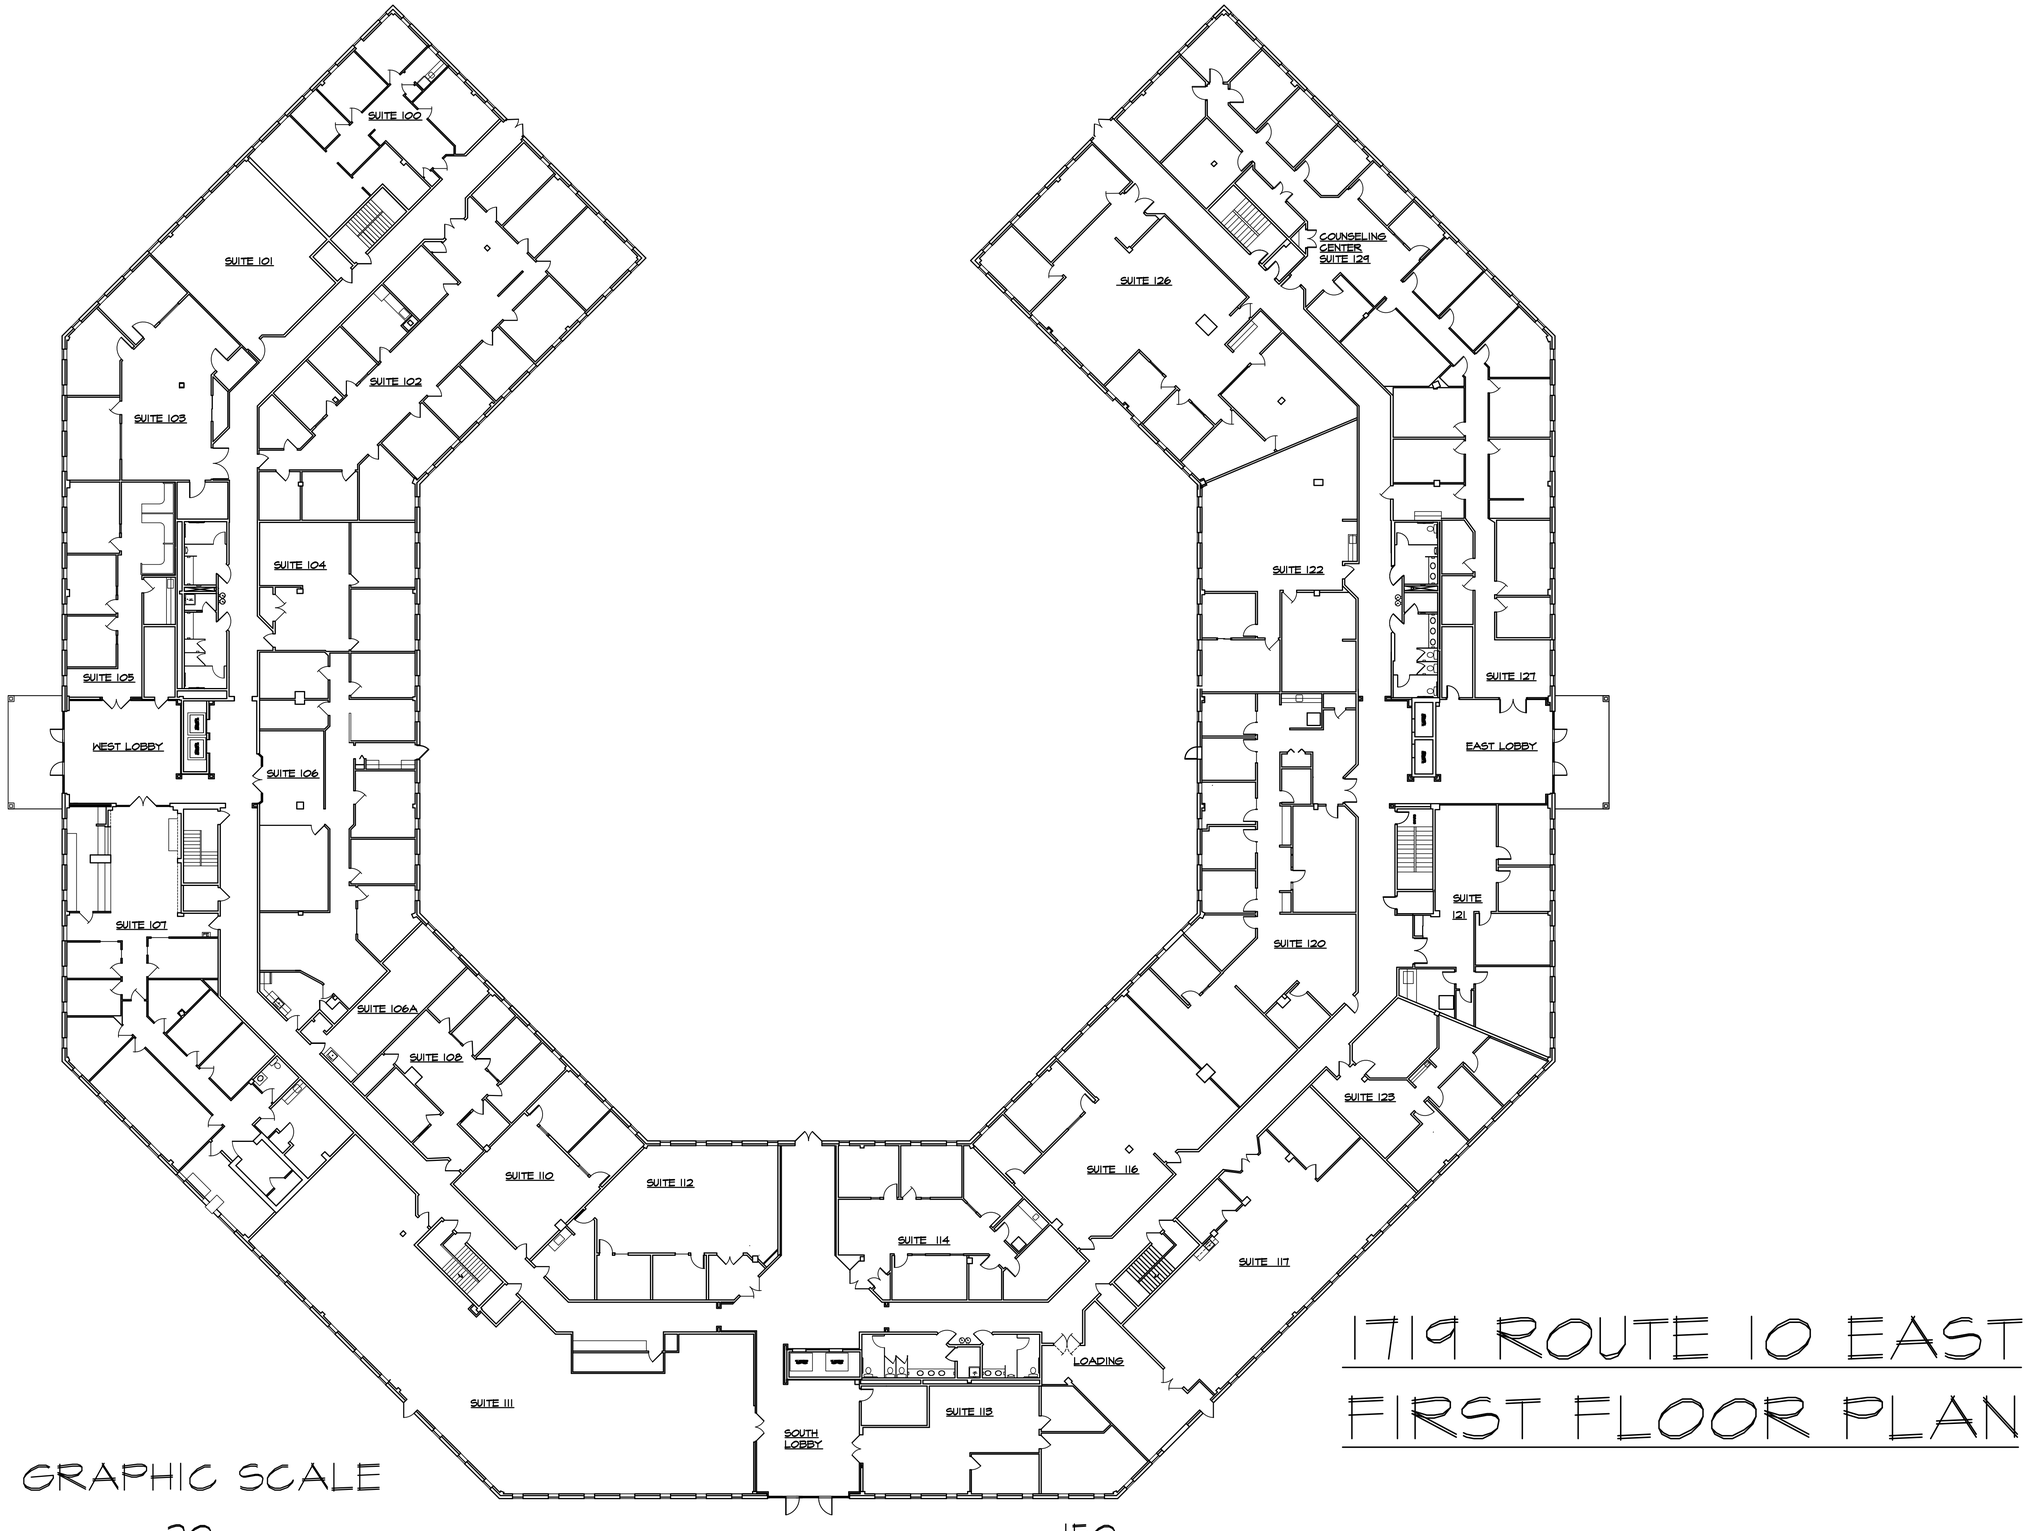

1719 ROUTE 10 EAST

FIRST FLOOR PLAN

GRAPHIC SCALE

0 20 150

10 50 200